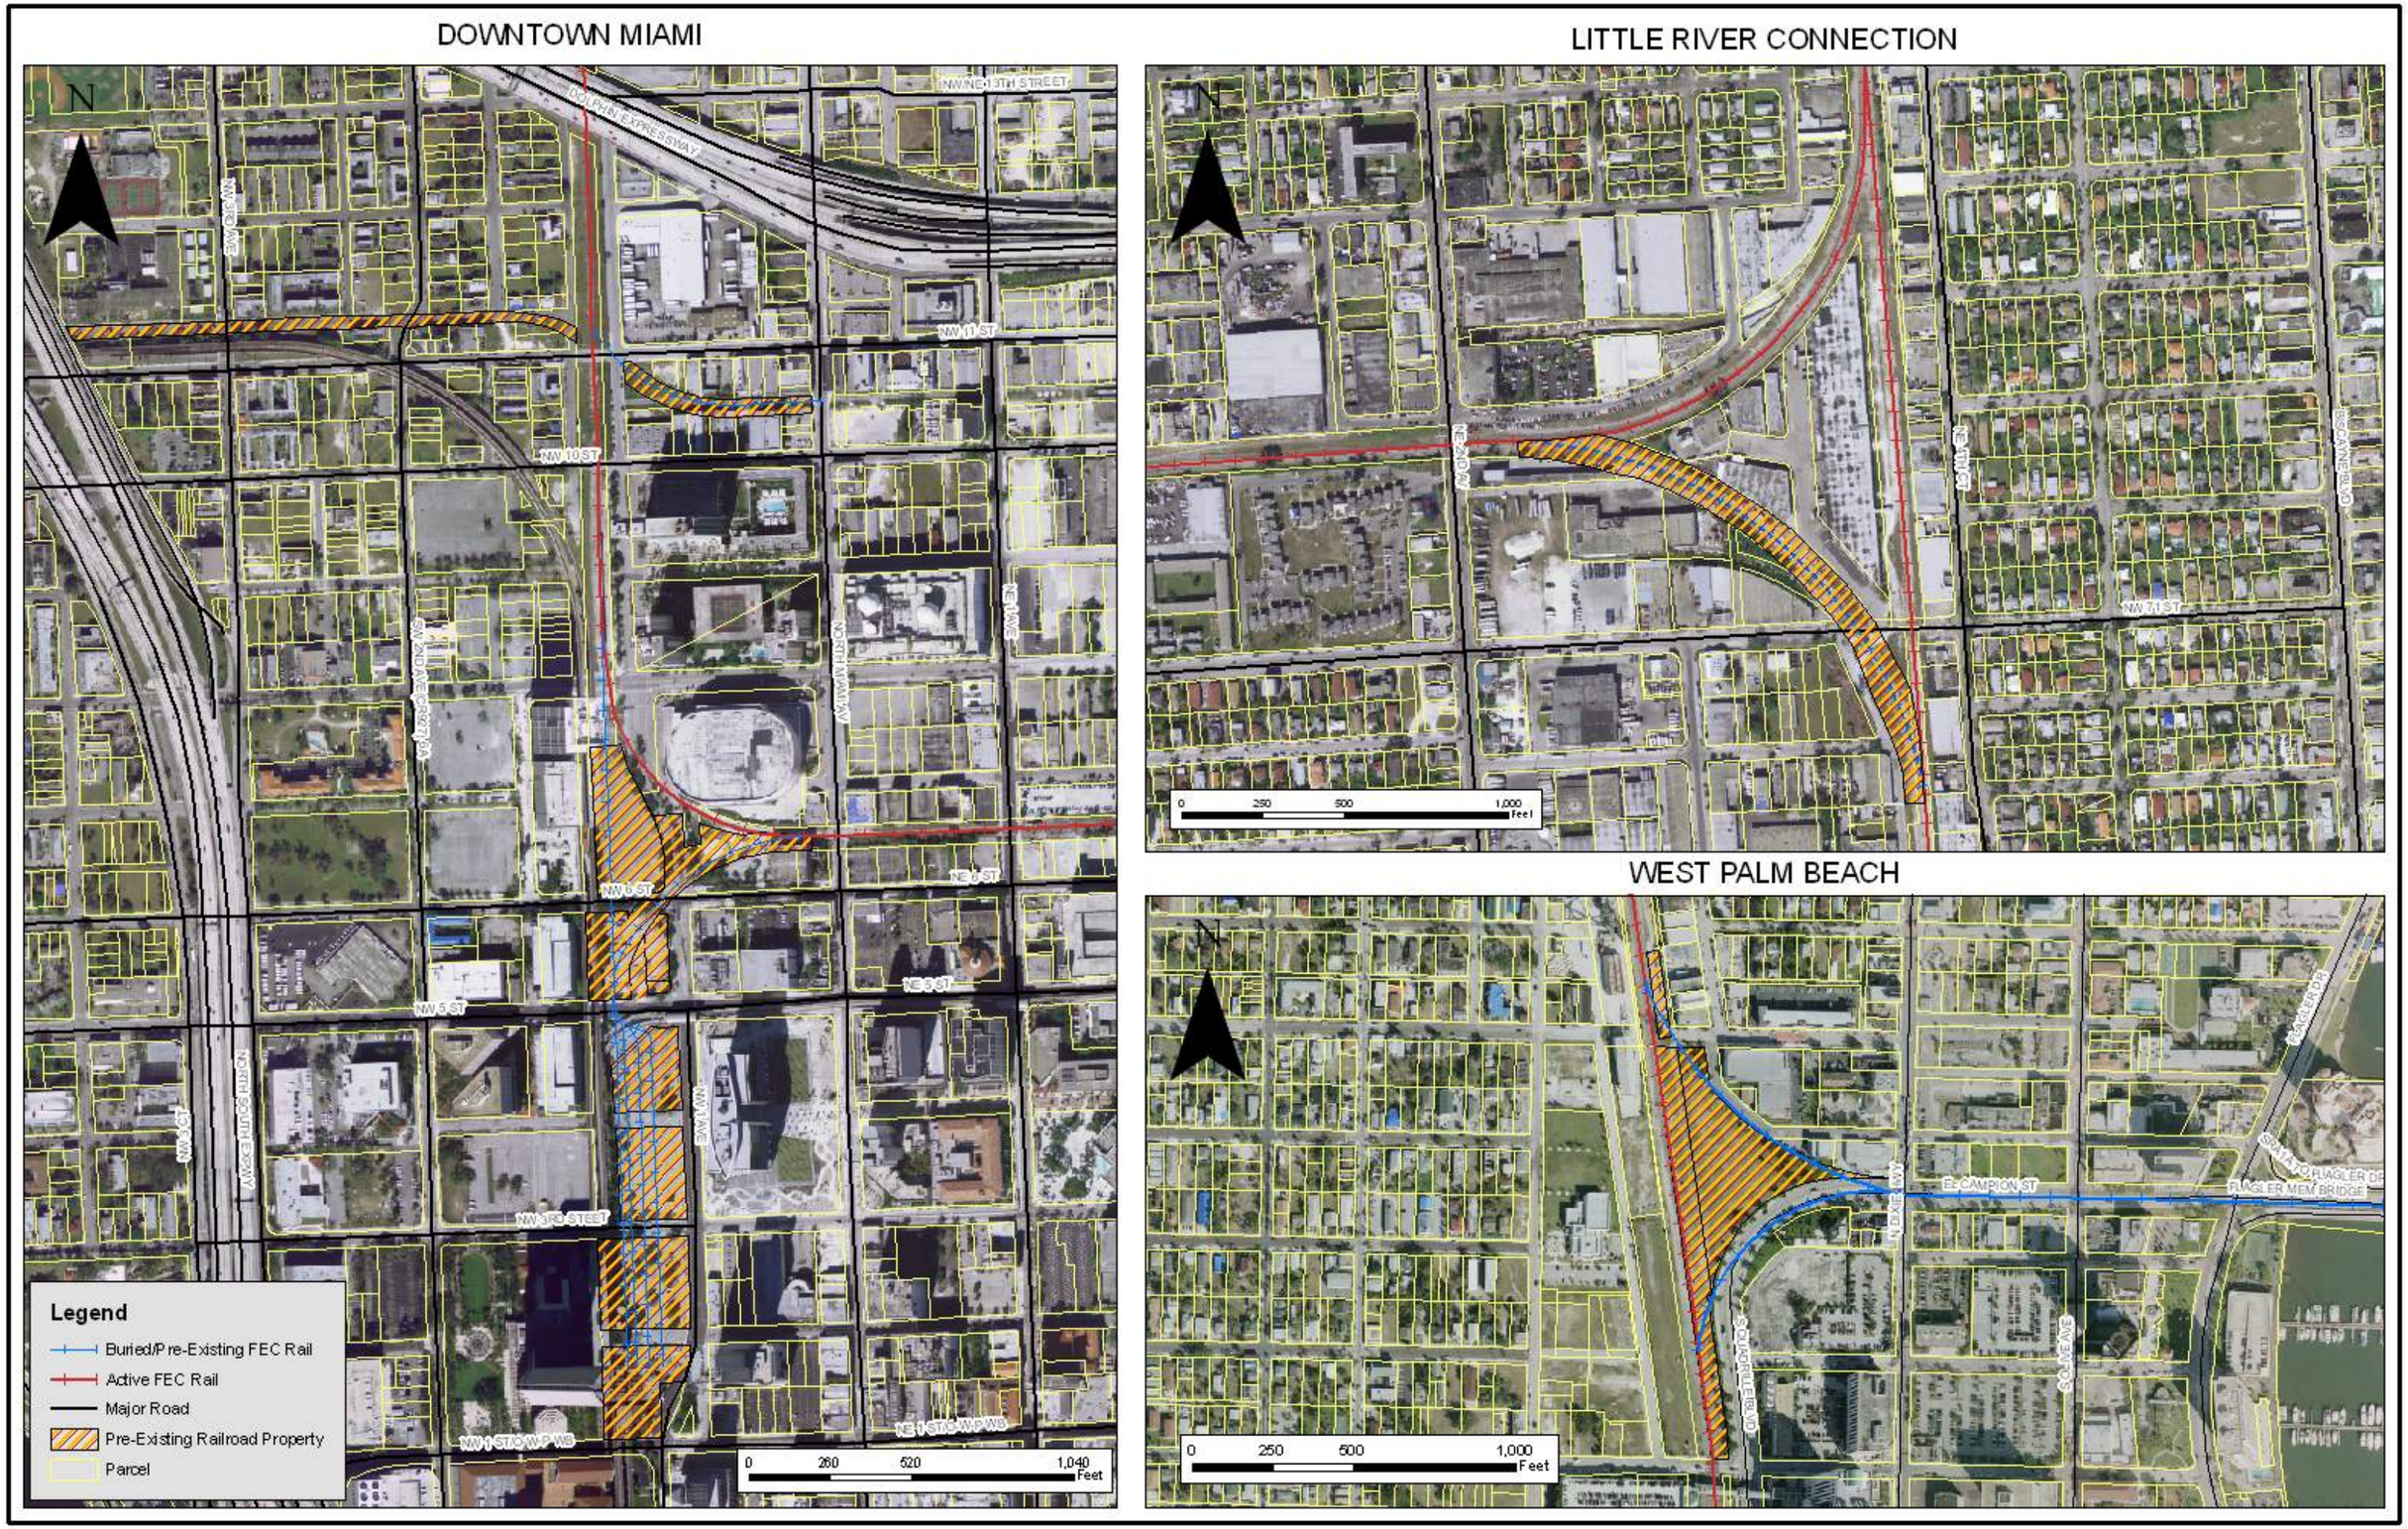Figure J.26 Pre-Existing FEC Railway Right-of-Way